REVISIONS		
DATE	NAME	No.
FEB., 1993	BIRDSALL ENGINEERING, INC. JOHN W. MASSEY, L.S.	27518
OCT. 1, 1995	BIRDSALL ENGINEERING, INC. JOHN W. MASSEY, L.S.	27518

DEERFIELD PARK - SEC. 1

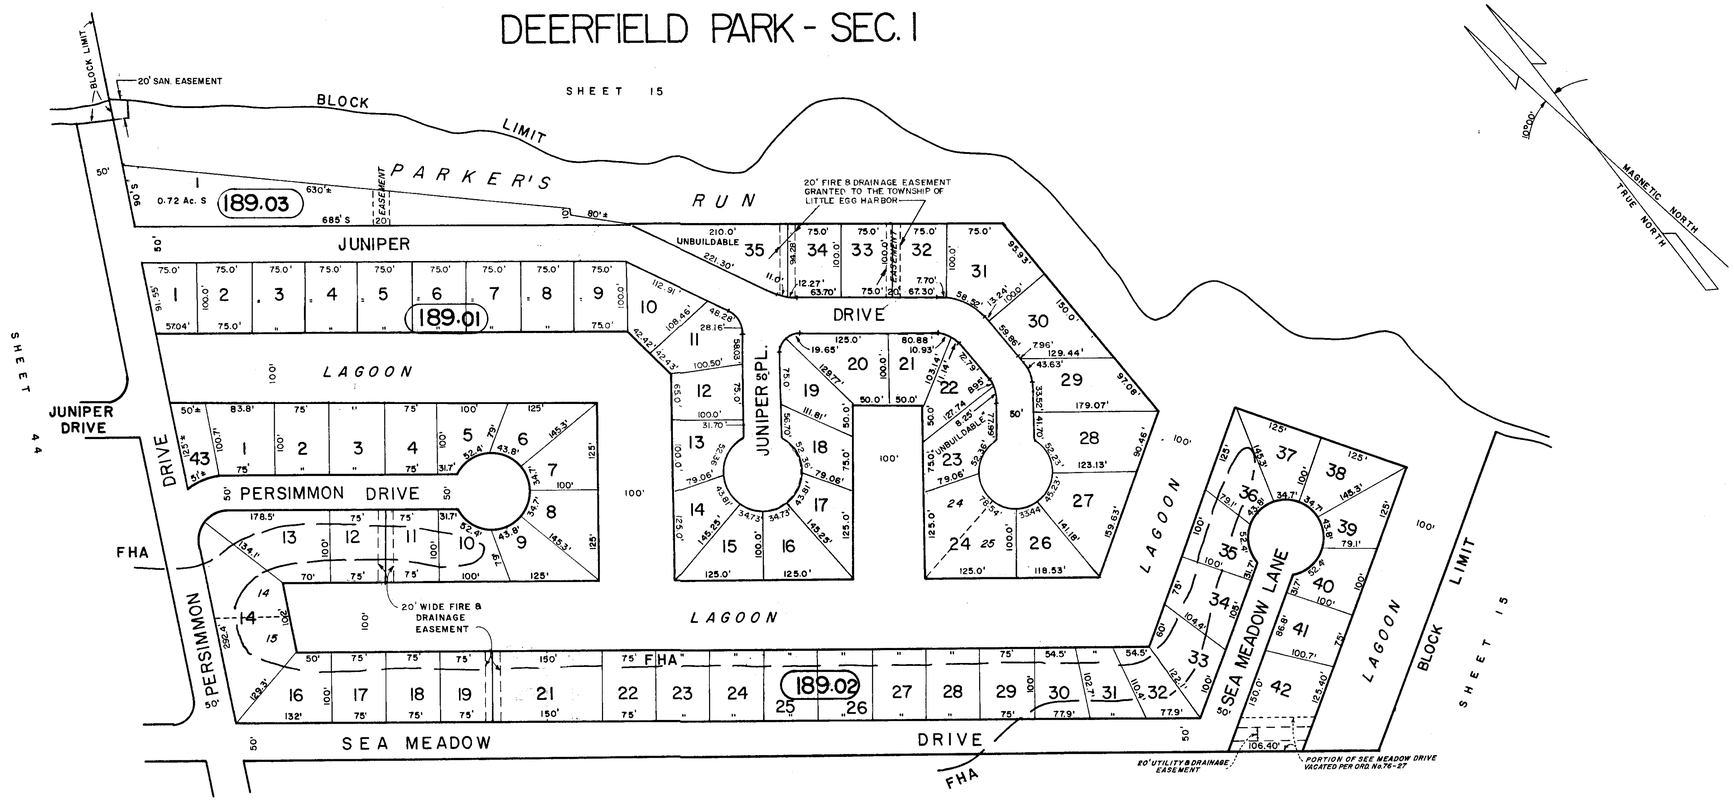

SHEET 15

NOTE: 'S' INDICATES SCALED DISTANCES

NEW JERSEY DEPARTMENT OF THE TREASURY
DIVISION OF TAXATION
PUBLIC UTILITY TAX BUREAU
APPROVED AS A TAX MAP PURSUANT TO THE PROVISIONS OF CHAPTER 175, LAWS OF 1913 ETC
FOR THE DIRECTOR, DIVISION OF TAXATION
BY _____
DATE JUL 19 1967 STATE SUPERVISOR SERIAL NO. 259

LITTLE EGG HARBOR TWP. TAX MAP
OCEAN COUNTY NEW JERSEY
SCALE 1" = 100' DECEMBER 1960
JOHN A. ERNST, JR.
CIVIL ENGINEER AND LAND SURVEYOR TOMS RIVER, N.J.

REVISED TO OCT. 1, 1989, SCHOOR, DePALMA, McSWEENEY & DREWES, CHARLES W. THOMAS, P.L.S. No. 27495
REVISED TO OCT.1, 1990 BY McSWEENEY & DREWES,INC. CHARLES W. THOMAS P.L.S. NO.27495
REVISED TO OCT. 1, 1991 McSWEENEY & DREWES, INC. EDWIN J. HALE P.L.S. 35842

REVISED TO SHOW CONDITIONS AS OF DECEMBER 1987
" " " " " DECEMBER 1990
REVISED TO OCT 1, 1997 SCHOOR, DePALMA, McSWEENEY & DREWES